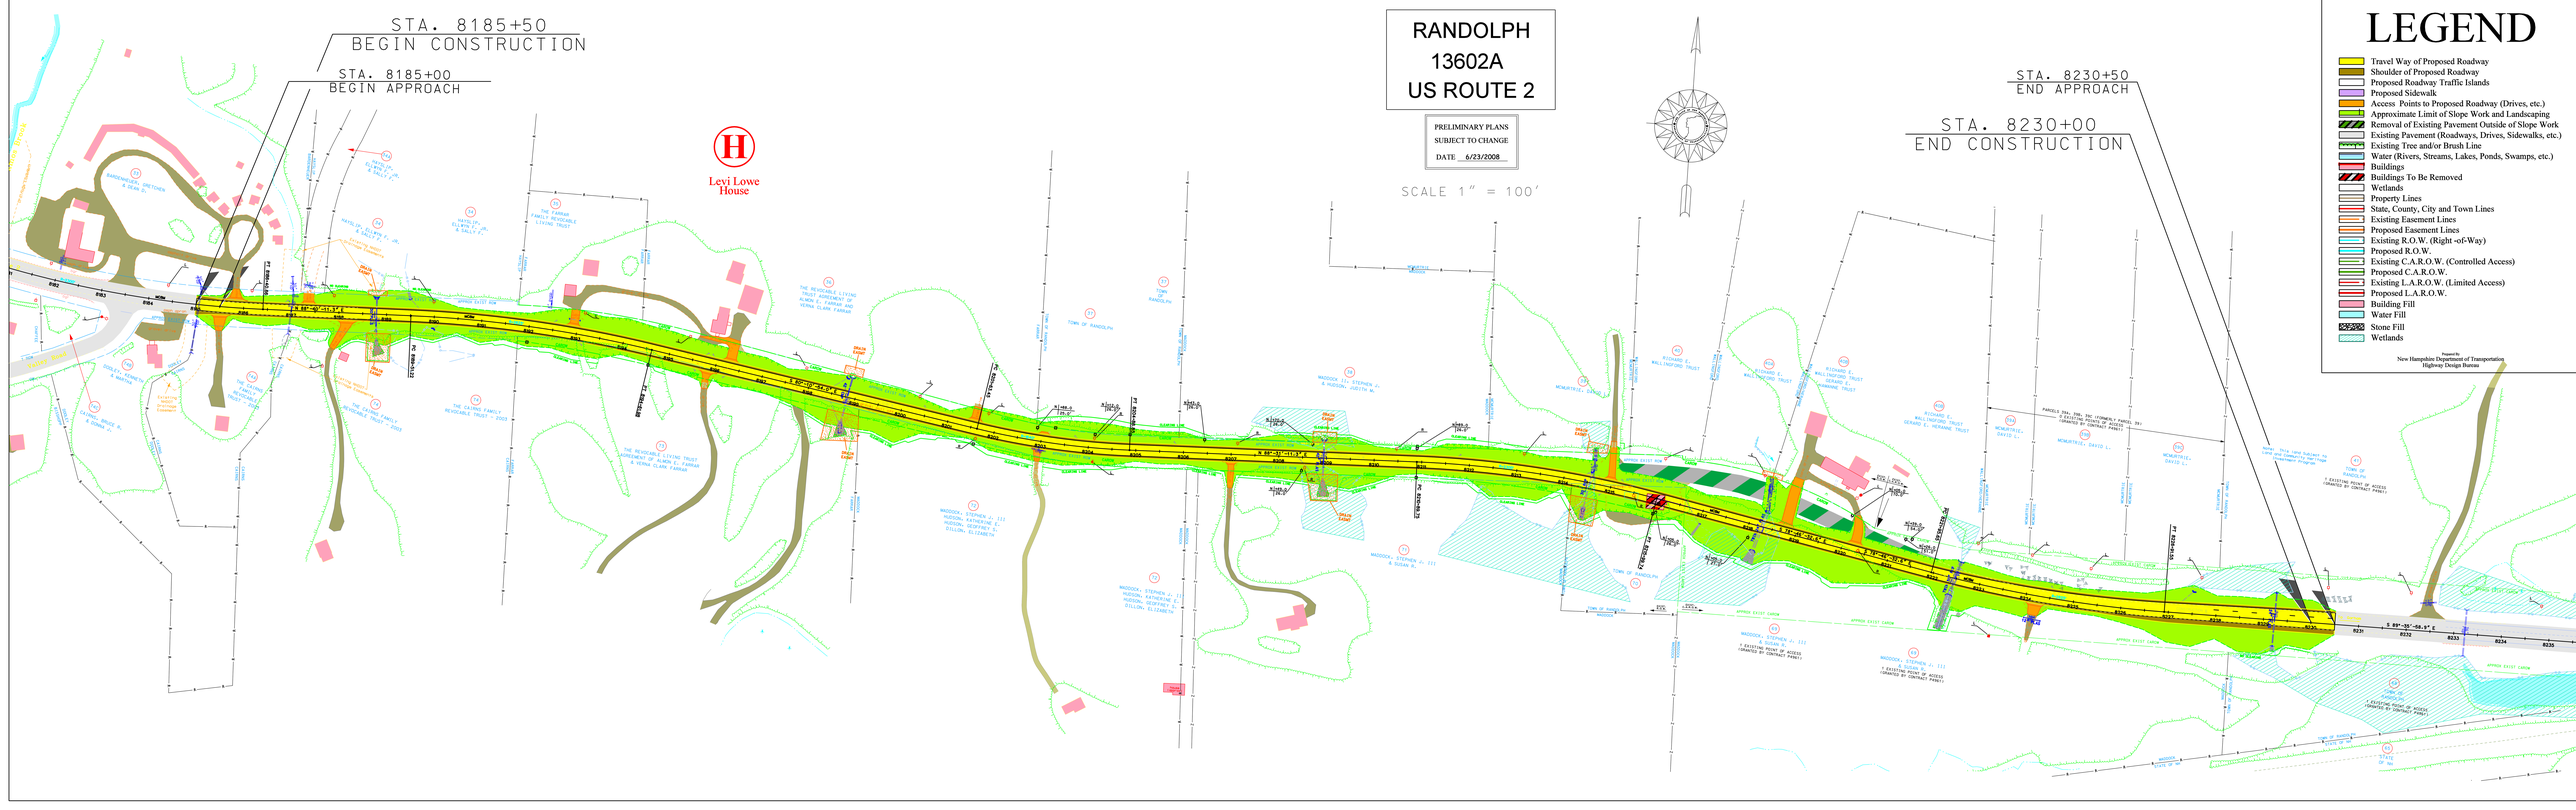

STA. 8185+50
BEGIN CONSTRUCTION
STA. 8185+00
BEGIN APPROACH
RANDOLPH
13602A
US ROUTE 2
PRELIMINARY PLANS
SUBJECT TO CHANGE
DATE 6/23/2008
SCALE 1" = 100'
STA. 8230+50
END APPROACH
STA. 8230+00
END CONSTRUCTION
Levi Lowe House
LEGEND
Travel Way of Proposed Roadway
Shoulder of Proposed Roadway
Proposed Roadway Traffic Islands
Proposed Sidewalk
Access Points to Proposed Roadway (Drives, etc.)
Approximate Limit of Slope Work and Landscaping
Removal of Existing Pavement Outside of Slope Work
Existing Pavement (Roadways, Drives, Sidewalks, etc.)
Existing Tree and/or Brush Line
Water (Rivers, Streams, Lakes, Ponds, Swamps, etc.)
Buildings
Buildings To Be Removed
Wetlands
Property Lines
State, County, City and Town Lines
Existing Easement Lines
Proposed Easement Lines
Existing R.O.W. (Right -of-Way)
Proposed R.O.W.
Existing C.A.R.O.W. (Controlled Access)
Proposed C.A.R.O.W.
Existing L.A.R.O.W. (Limited Access)
Proposed L.A.R.O.W.
Building Fill
Water Fill
Stone Fill
Wetlands
Prepared by
New Hampshire Department of Transportation
Highway Design Bureau